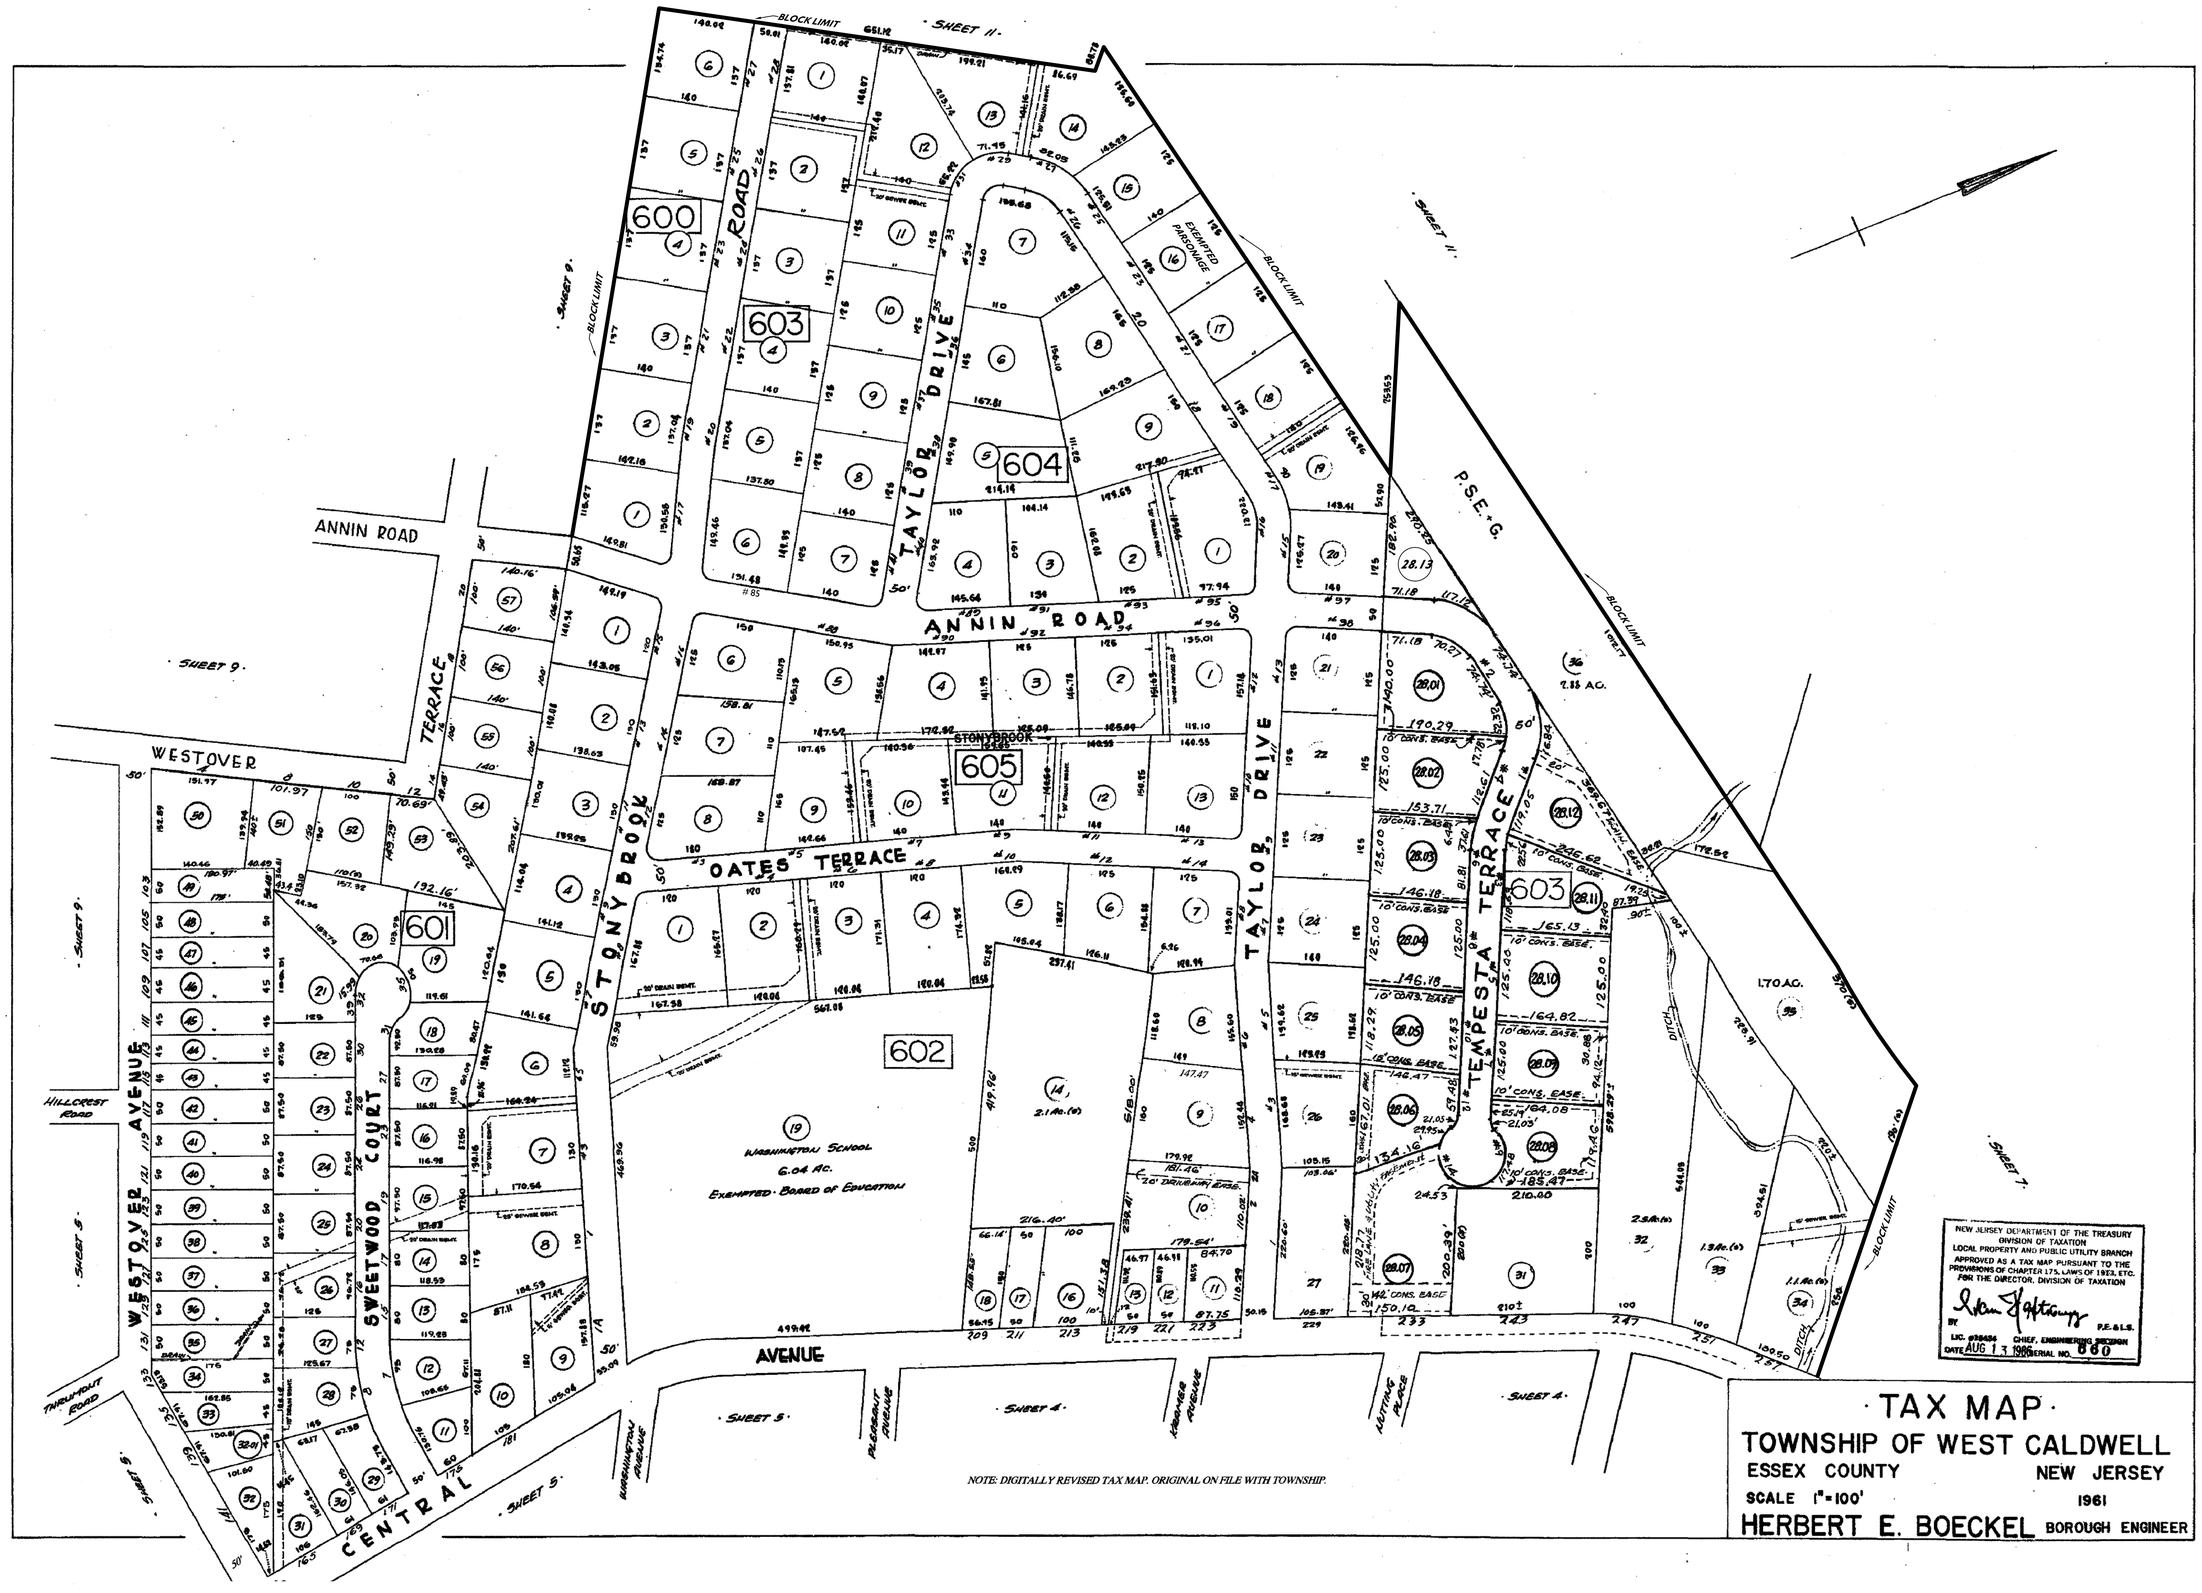

TAX MAP
TOWNSHIP OF WEST CALDWELL
ESSEX COUNTY
NEW JERSEY
SCALE 1"=100'
1961
HERBERT E. BOECKEL
BOROUGH ENGINEER
NOTE: DIGITALLY REVISED TAX MAP. ORIGINAL ON FILE WITH TOWNSHIP.
NEW JERSEY DEPARTMENT OF THE TREASURY
DIVISION OF TAXATION
LOCAL PROPERTY AND PUBLIC UTILITY BRANCH
APPROVED AS A TAX MAP PURSUANT TO THE PROVISIONS OF CHAPTER 175, LAWS OF 1923, ETC.
FOR THE DIRECTOR, DIVISION OF TAXATION
BY
P.E.&L.S.
LIC. #35434
CHIEF, ENGINEERING DIVISION
DATE AUG 13 1986
SERIAL NO. 660
ANNIN ROAD
WESTOVER
TERRACE
STONYBROOK
OATES TERRACE
TAYLOR DRIVE
TEMPESTA TERRACE
WESTOVER AVENUE
SWEETWOOD COURT
CENTRAL AVENUE
P.S.E.+G.
600
601
602
603
604
605
WASHINGTON SCHOOL
6.04 AC.
EXEMPTED BOARD OF EDUCATION
EXEMPTED PARSONAGE
BLOCK LIMIT
SHEET 11
SHEET 9
SHEET 5
SHEET 4
SHEET 7
HILLCREST ROAD
THRUMONT ROAD
WASHINGTON AVENUE
PLEASANT AVENUE
KRAMER AVENUE
NUTTING PLACE
DITCH