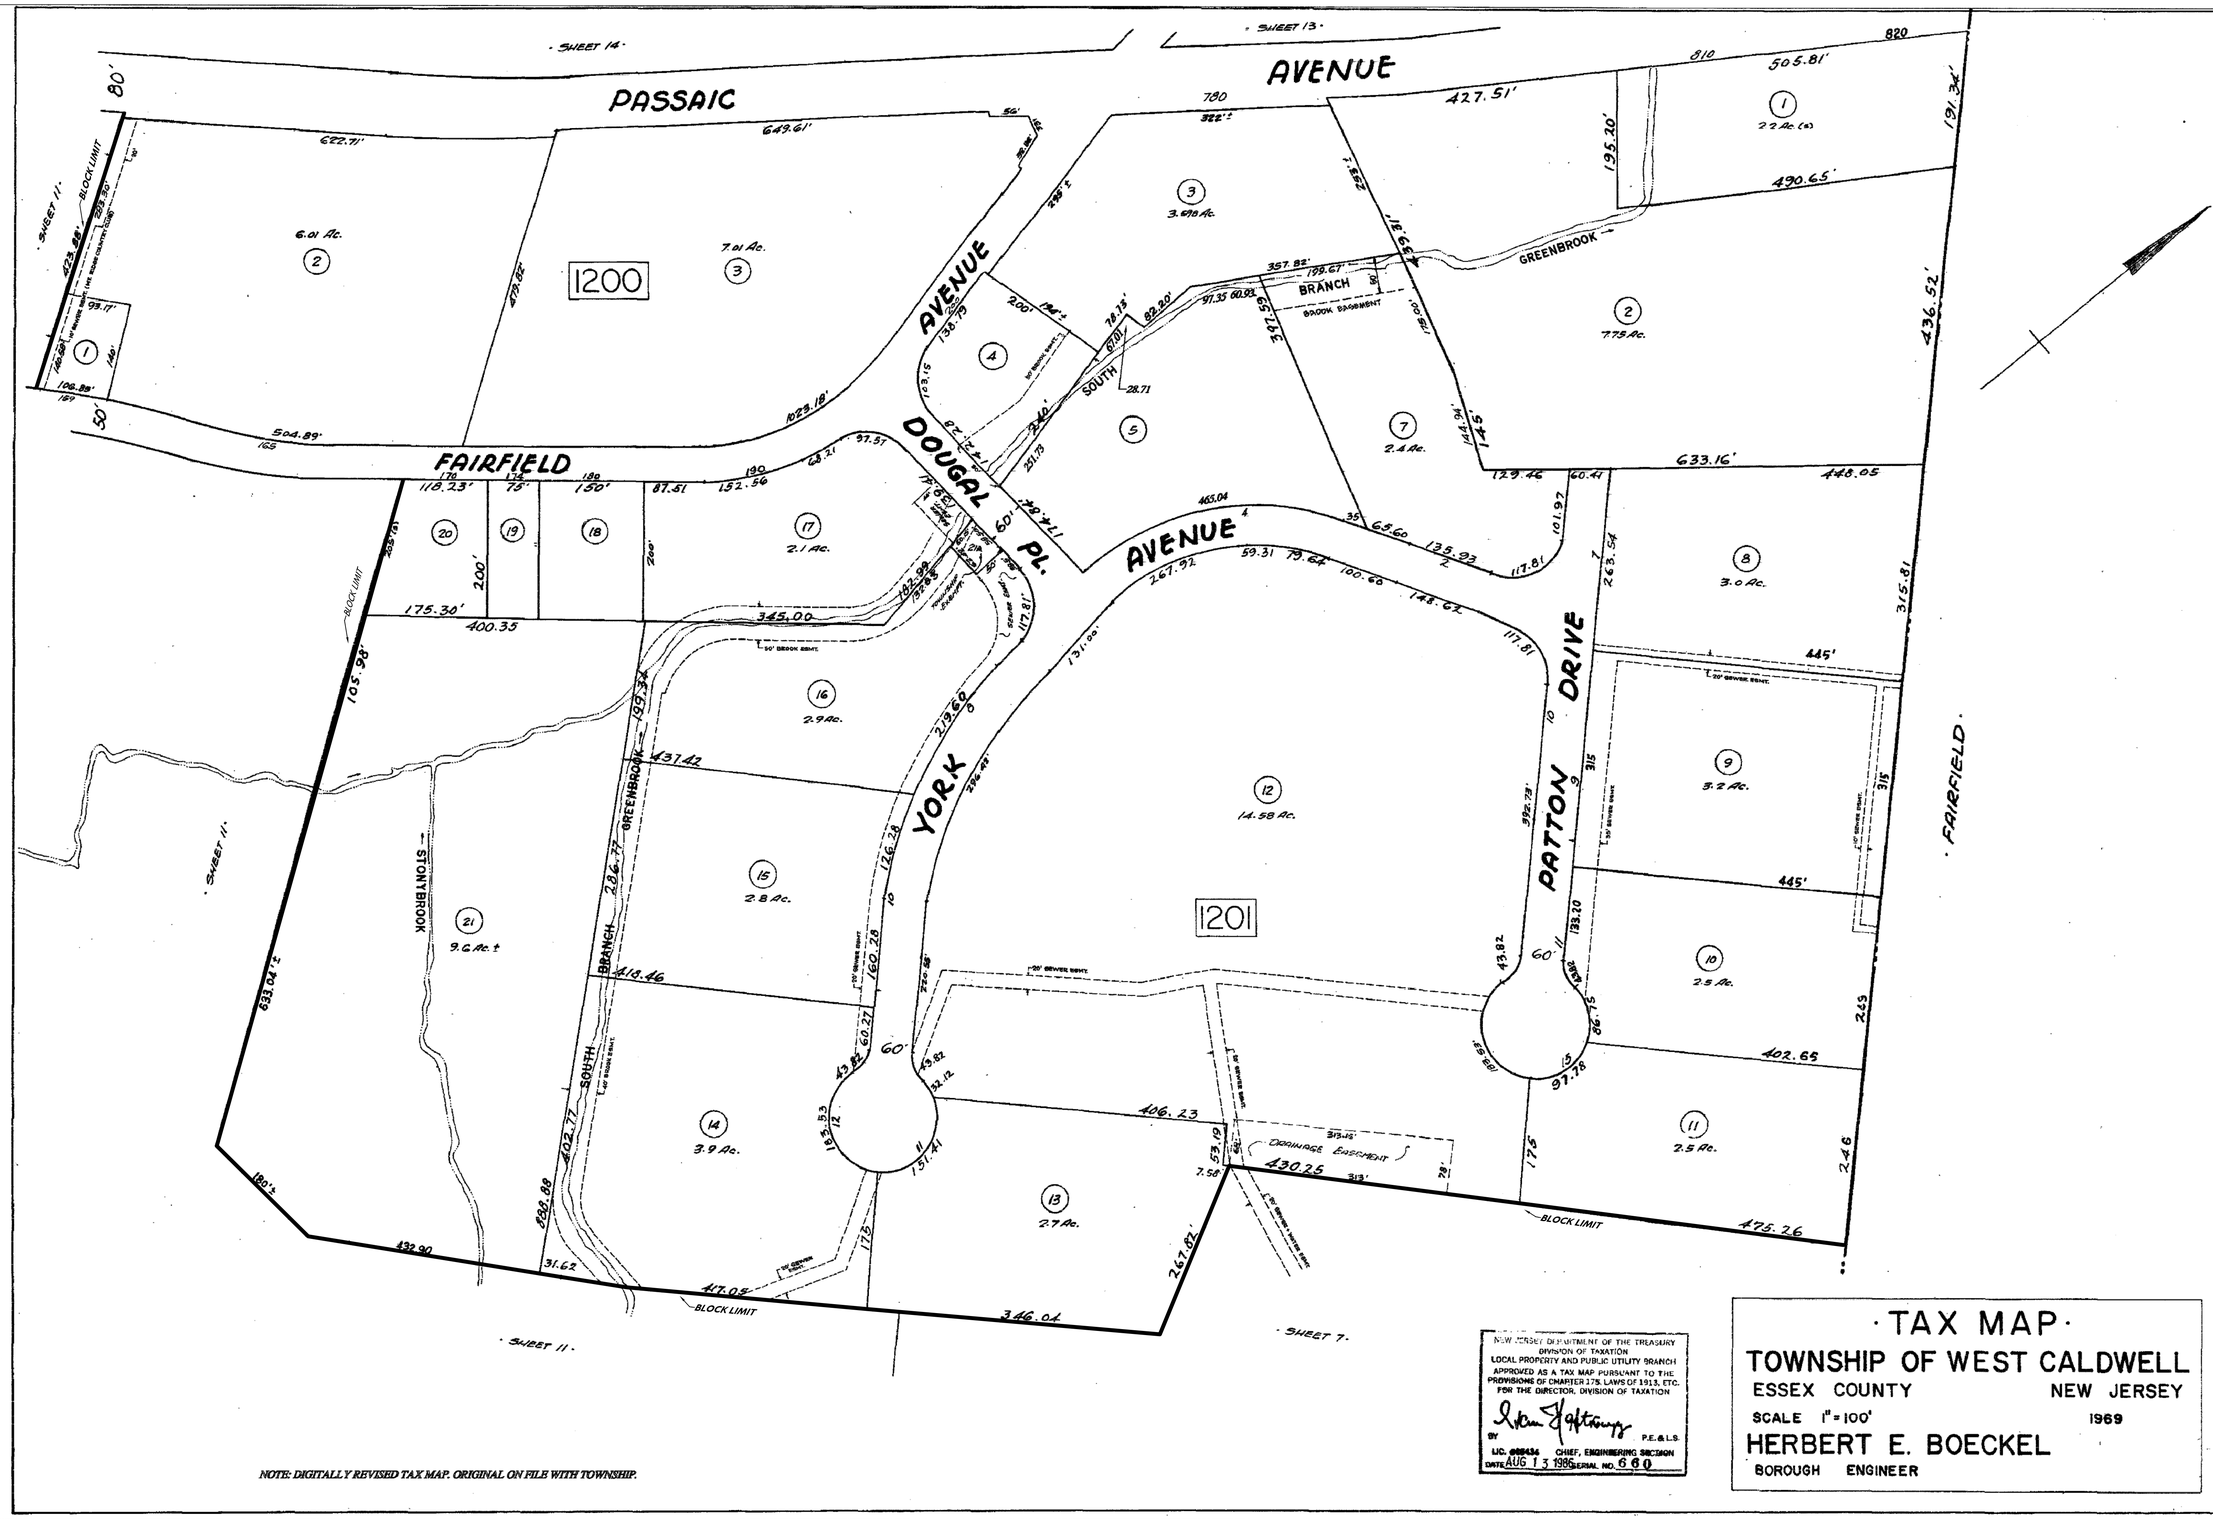
PASSAIC AVENUE
FAIRFIELD AVENUE
DOUGAL PL.
YORK AVENUE
PATTON DRIVE
FAIRFIELD
GREENBROOK
SOUTH BRANCH
STONYBROOK
BLOCK LIMIT
DRAINAGE EASEMENT
1200
1201
SHEET 11
SHEET 13
SHEET 14
SHEET 7
NOTE: DIGITALLY REVISED TAX MAP. ORIGINAL ON FILE WITH TOWNSHIP.
NEW JERSEY DEPARTMENT OF THE TREASURY
DIVISION OF TAXATION
LOCAL PROPERTY AND PUBLIC UTILITY BRANCH
APPROVED AS A TAX MAP PURSUANT TO THE PROVISIONS OF CHAPTER 175, LAWS OF 1913, ETC.
FOR THE DIRECTOR, DIVISION OF TAXATION
BY P.E.&L.S.
LIC. CHIEF, ENGINEERING SECTION
DATE AUG 13 1986 SERIAL NO. 660
·TAX MAP·
TOWNSHIP OF WEST CALDWELL
ESSEX COUNTY NEW JERSEY
SCALE 1" = 100' 1969
HERBERT E. BOECKEL
BOROUGH ENGINEER