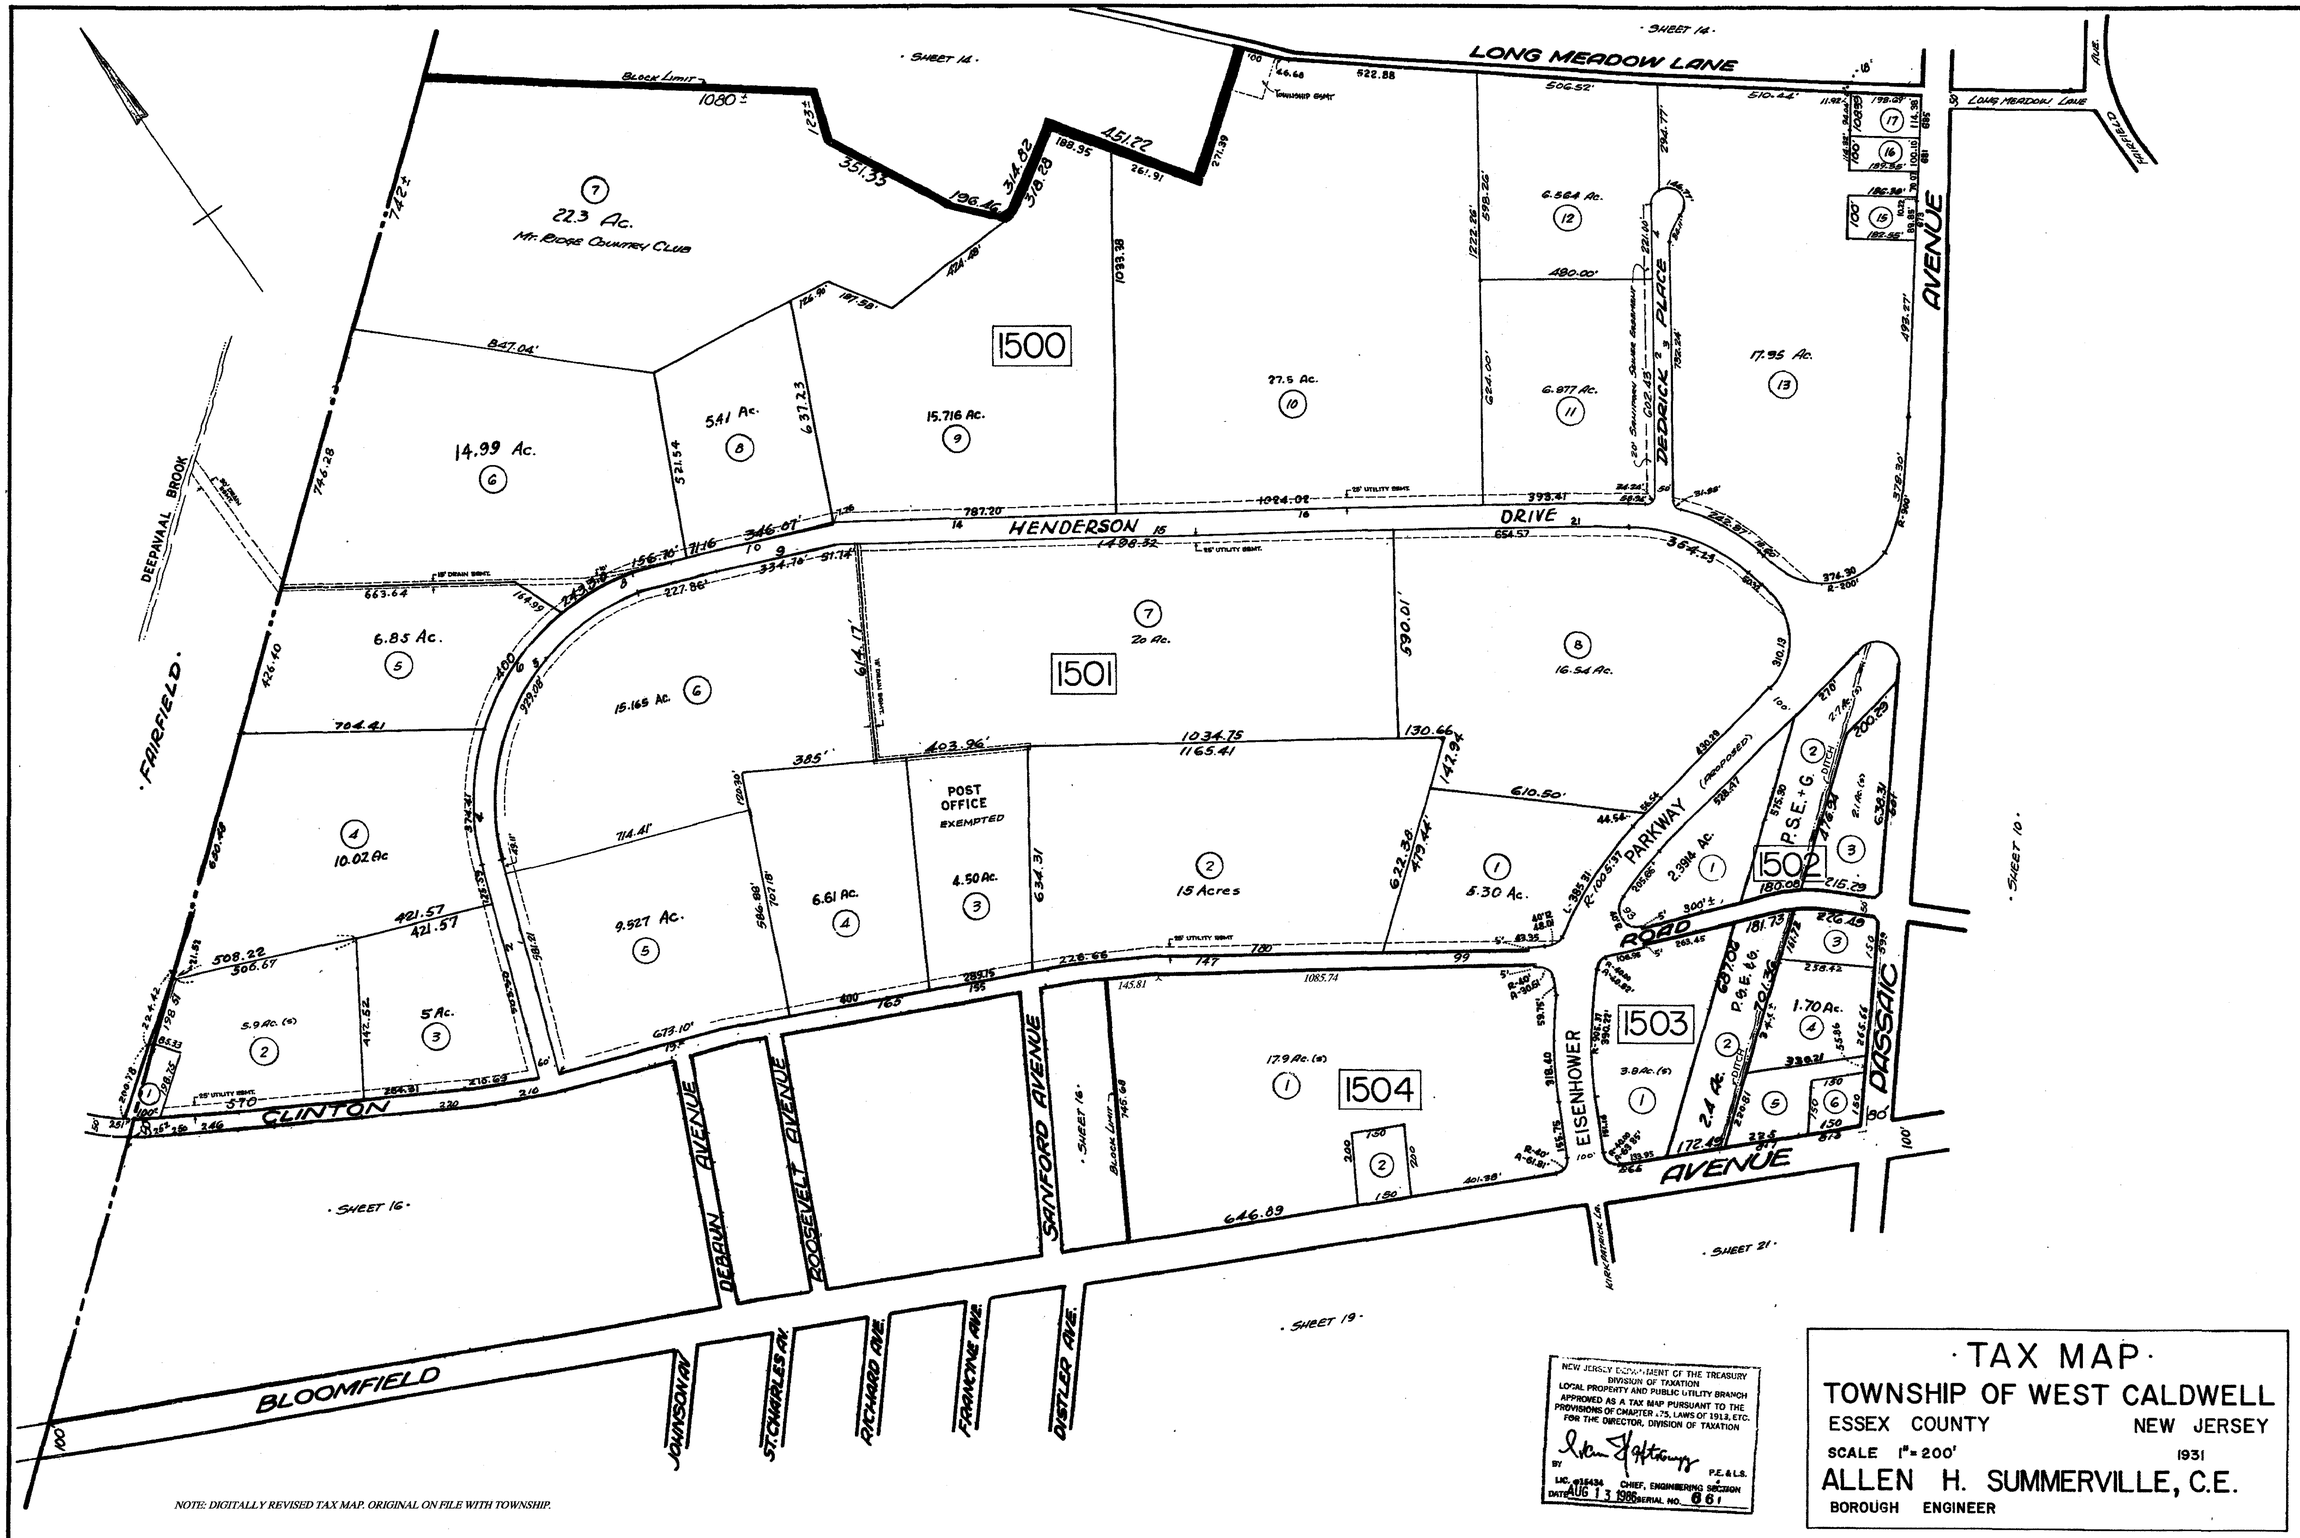
LONG MEADOW LANE
SHEET 14
BLOCK LIMIT
22.3 Ac.
Mt. Ridge Country Club
1500
14.99 Ac.
5.41 Ac.
15.716 Ac.
27.5 Ac.
6.564 Ac.
6.877 Ac.
17.95 Ac.
DEDRICK PLACE
AVENUE
HENDERSON DRIVE
DEEPAVAAL BROOK
FAIRFIELD
6.85 Ac.
15.165 Ac.
1501
20 Ac.
16.54 Ac.
10.02 Ac
POST OFFICE EXEMPTED
4.50 Ac.
6.61 Ac.
9.527 Ac.
15 Acres
5.30 Ac.
2.3984 Ac.
PARKWAY
P.S.E.+G.
1502
5.9 Ac. (6)
5 Ac.
CLINTON
1503
3.8 Ac. (6)
1.70 Ac.
P.S.E.&G.
EISENHOWER
ROAD
PASSAIC
1504
17.9 Ac. (6)
AVENUE
SHEET 16
SHEET 21
SHEET 19
SHEET 10
DEBRUN AVENUE
ROOSEVELT AVENUE
SANFORD AVENUE
BLOOMFIELD
JOHNSON AV.
ST. CHARLES AV.
RICHARD AVE.
FRANCINE AVE.
DISTLER AVE.
NOTE: DIGITALLY REVISED TAX MAP. ORIGINAL ON FILE WITH TOWNSHIP.
NEW JERSEY DEPARTMENT OF THE TREASURY
DIVISION OF TAXATION
LOCAL PROPERTY AND PUBLIC UTILITY BRANCH
APPROVED AS A TAX MAP PURSUANT TO THE PROVISIONS OF CHAPTER 175, LAWS OF 1913, ETC.
FOR THE DIRECTOR, DIVISION OF TAXATION
BY
LIC. #15434 P.E. & L.S.
CHIEF, ENGINEERING SECTION
DATE AUG 13 1966 SERIAL NO. 661
·TAX MAP·
TOWNSHIP OF WEST CALDWELL
ESSEX COUNTY NEW JERSEY
SCALE 1" = 200' 1931
ALLEN H. SUMMERVILLE, C.E.
BOROUGH ENGINEER