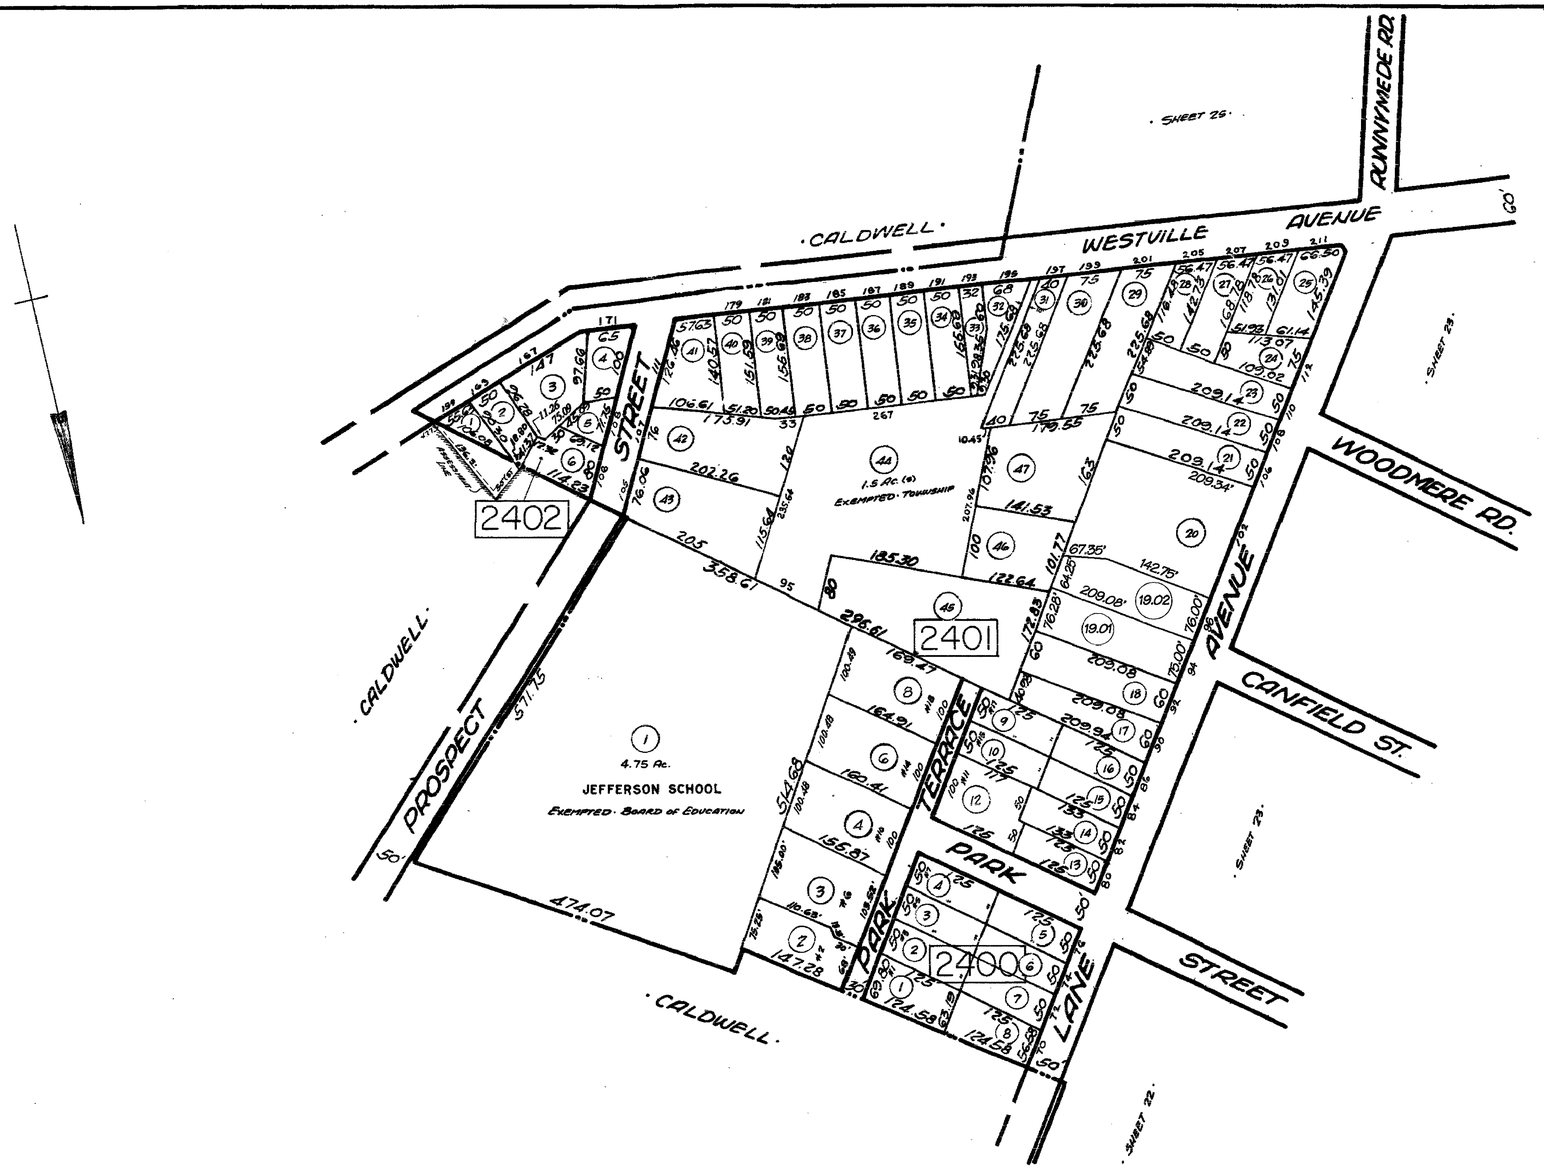

NEW JERSEY DEPARTMENT OF THE TREASURY
DIVISION OF TAXATION
LOCAL PROPERTY AND PUBLIC UTILITY BRANCH
APPROVED AS A TAX MAP PURSUANT TO THE PROVISIONS OF CHAPTER 175, LAWS OF 1913, ETC.
FOR THE DIRECTOR, DIVISION OF TAXATION
BY P.E. & L.S.
LIC. CHIEF, ENGINEERING SECTION
DATE AUG 13 1986 SERIAL NO. 660

· TAX MAP ·

TOWNSHIP OF WEST CALDWELL

ESSEX COUNTY NEW JERSEY

SCALE 1" = 100' 1931

ALLEN H. SUMMERVILLE C.E.

BOROUGH ENGINEER

NOTE: DIGITALLY REVISED TAX MAP. ORIGINAL ON FILE WITH TOWNSHIP.