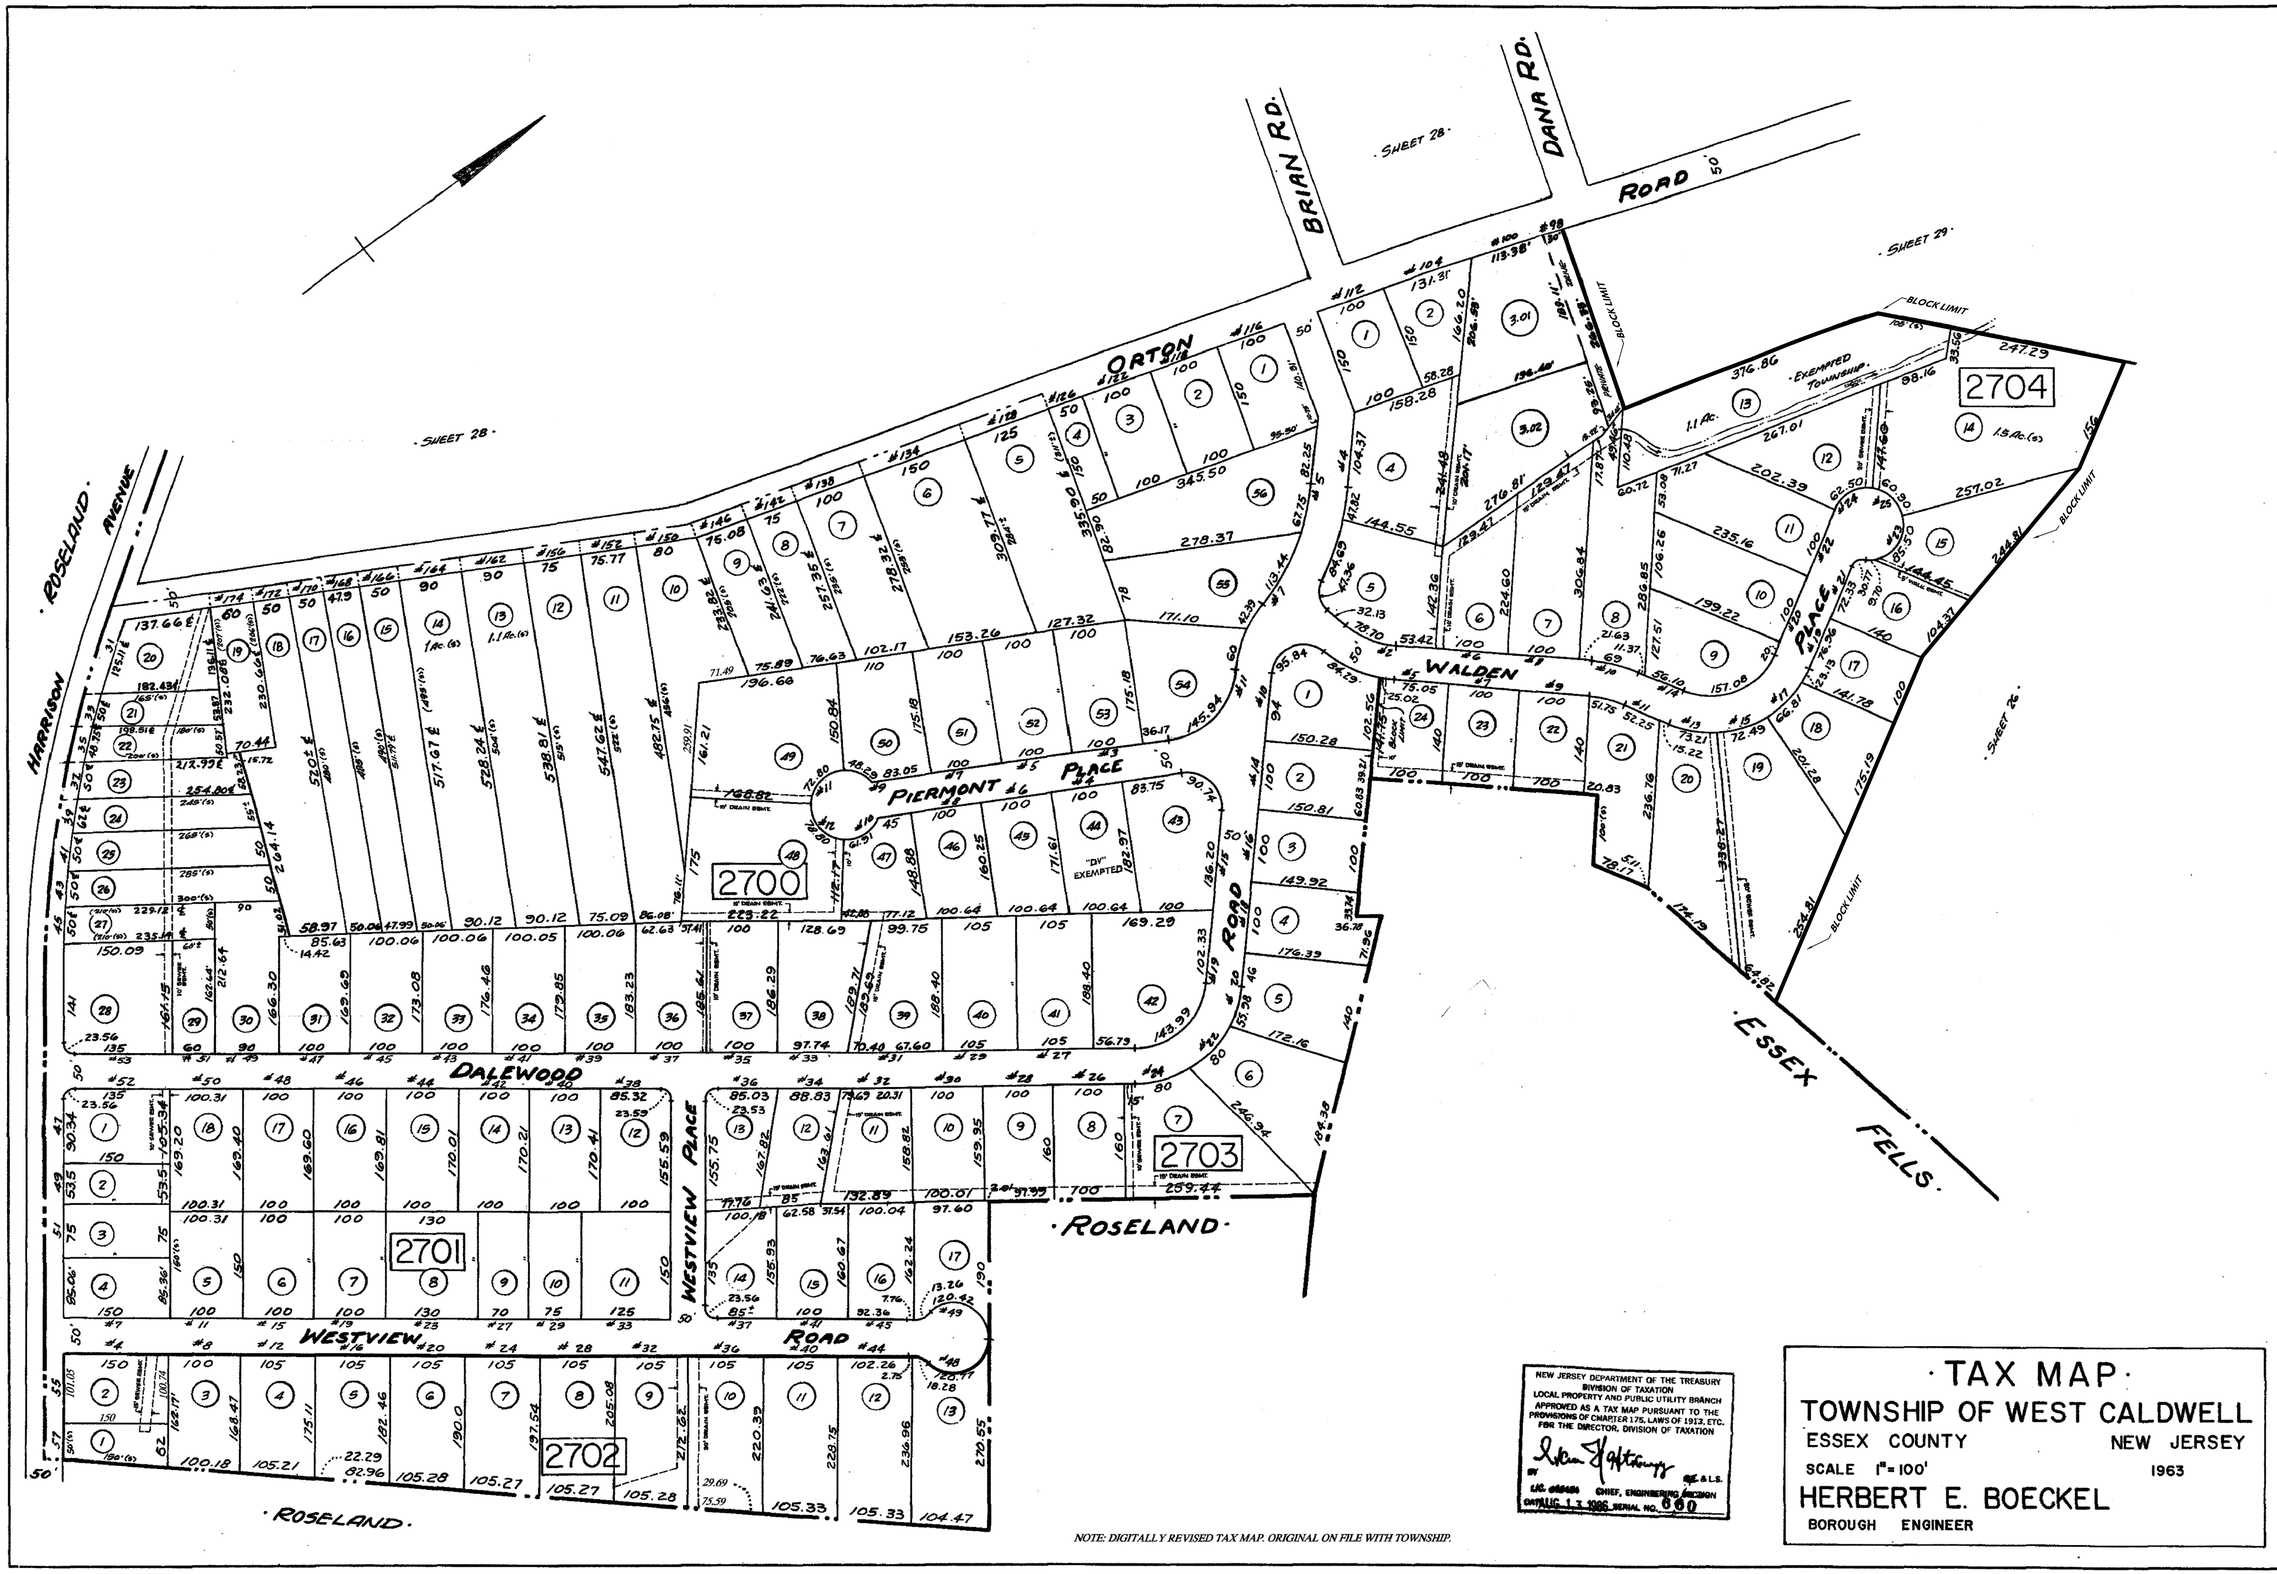

NOTE: DIGITALLY REVISED TAX MAP. ORIGINAL ON FILE WITH TOWNSHIP.

NEW JERSEY DEPARTMENT OF THE TREASURY
DIVISION OF TAXATION
LOCAL PROPERTY AND PUBLIC UTILITY BRANCH
APPROVED AS A TAX MAP PURSUANT TO THE PROVISIONS OF CHAPTER 175, LAWS OF 1913, ETC.
FOR THE DIRECTOR, DIVISION OF TAXATION
BY
CHIEF, ENGINEERING BRANCH
DATE AUG 1 7 1986 SERIAL NO. 880

· TAX MAP ·

TOWNSHIP OF WEST CALDWELL

ESSEX COUNTY NEW JERSEY

SCALE 1" = 100' 1963

HERBERT E. BOECKEL

BOROUGH ENGINEER