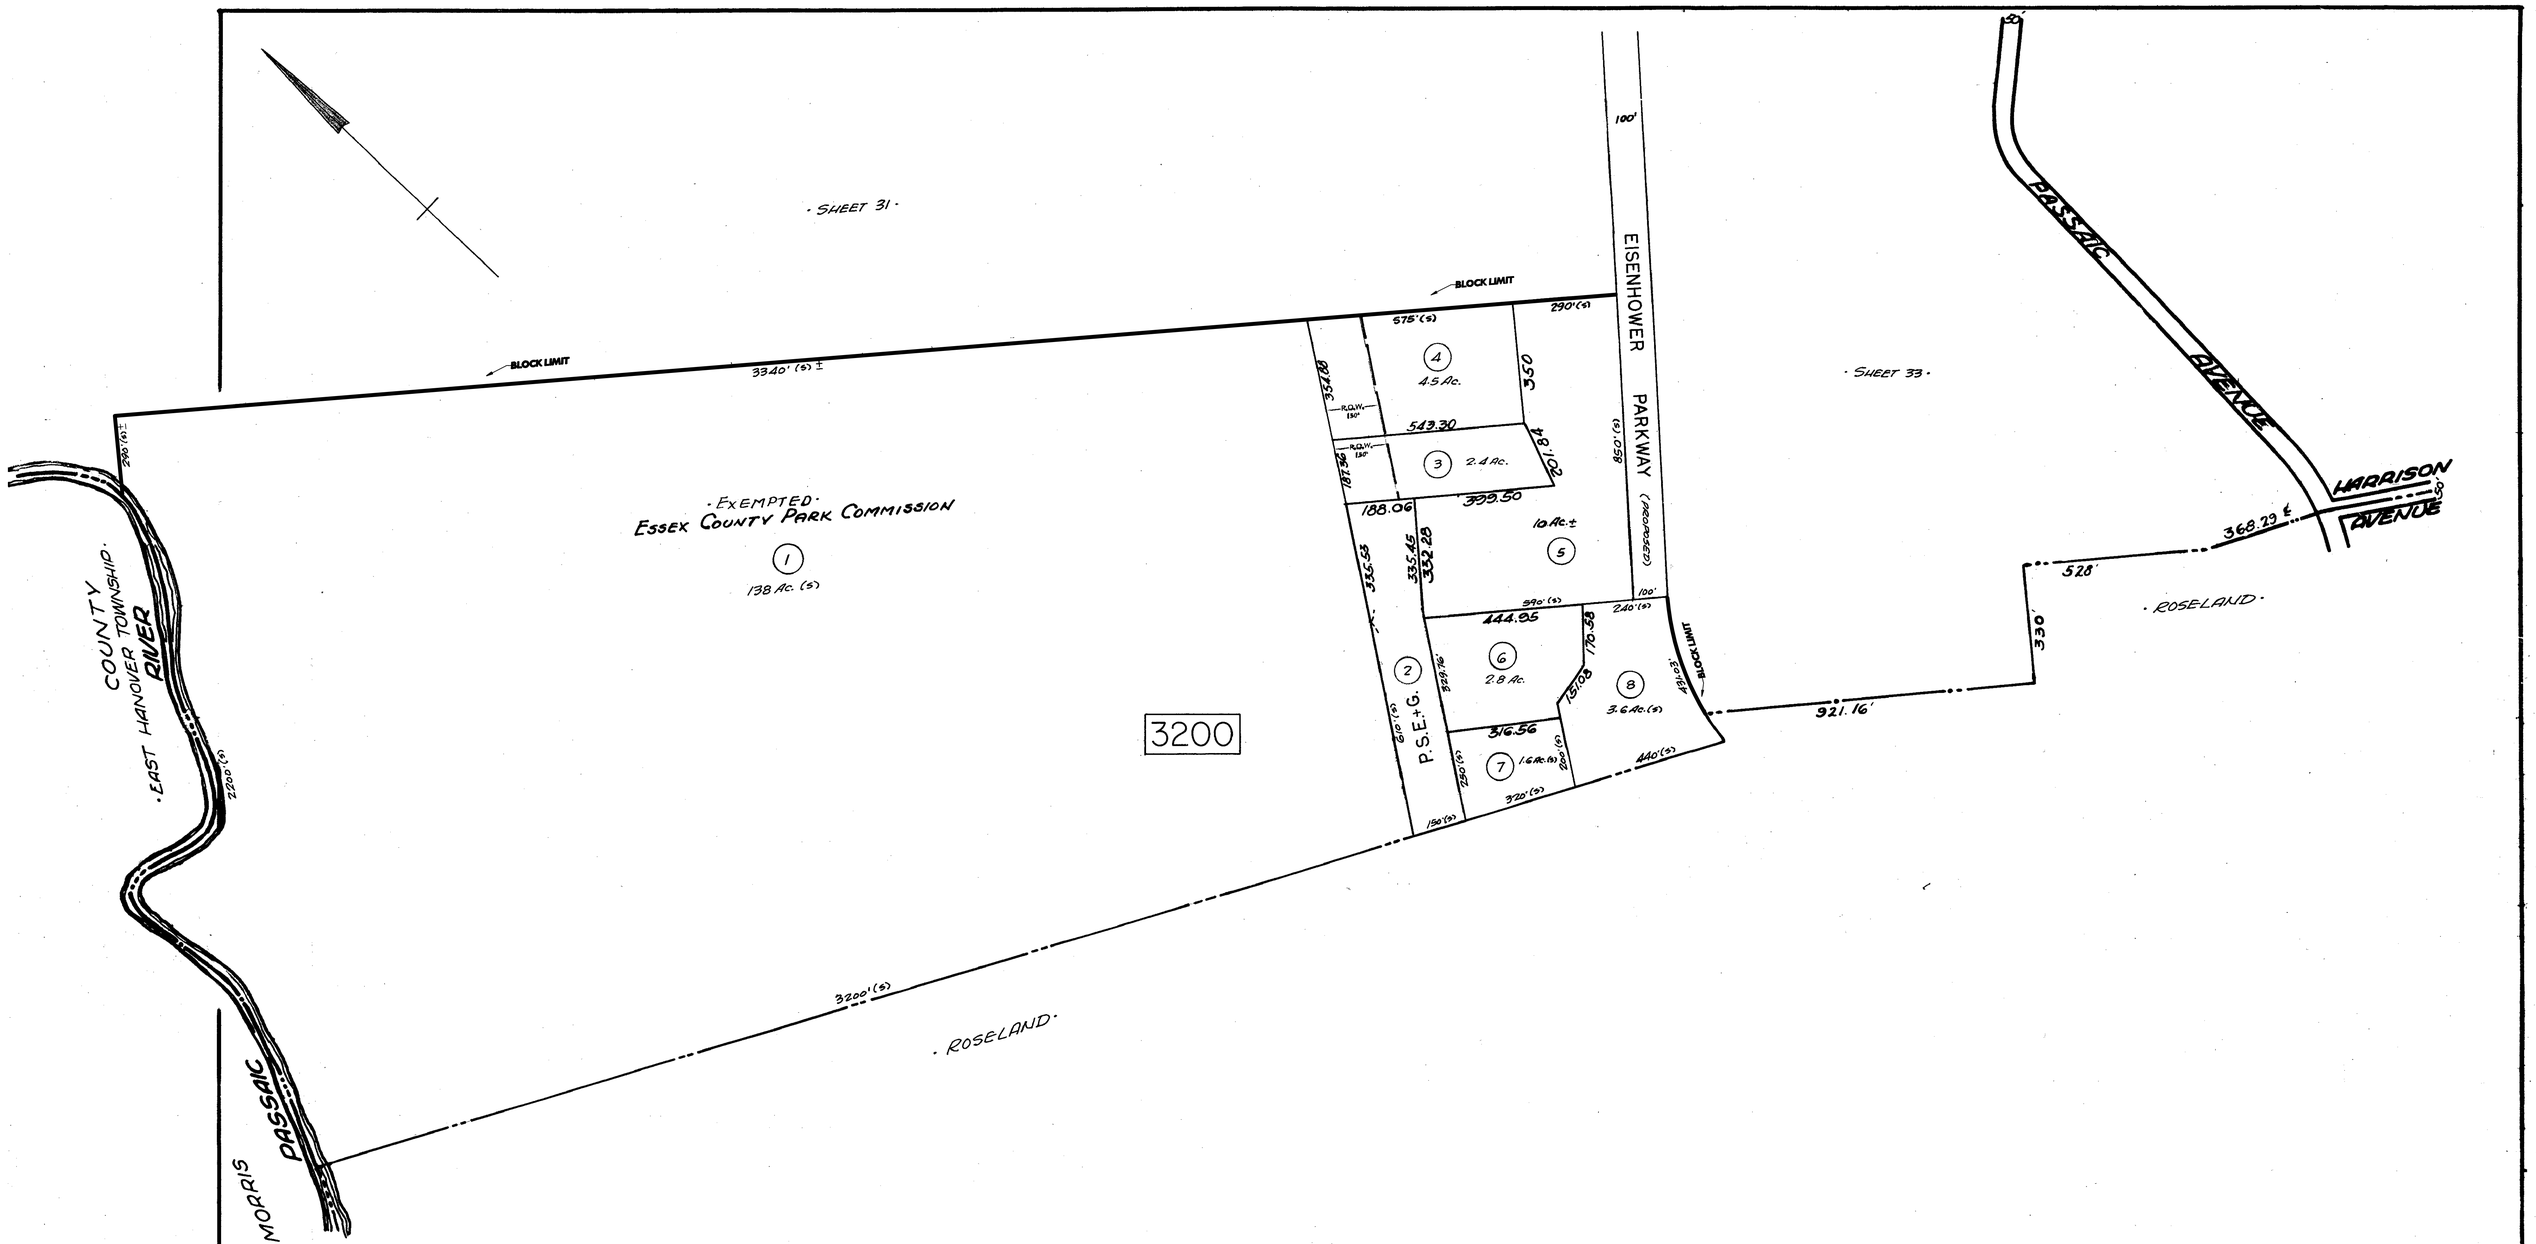

NOTE: DIGITALLY REVISED TAX MAP. ORIGINAL ON FILE WITH TOWNSHIP.

NEW JERSEY DEPARTMENT OF THE TREASURY
DIVISION OF TAXATION
LOCAL PROPERTY AND PUBLIC UTILITY BRANCH
APPROVED AS A TAX MAP PURSUANT TO THE PROVISIONS OF CHAPTER 175, LAWS OF 1913, ETC.
FOR THE DIRECTOR, DIVISION OF TAXATION
BY P.E. & L.S.
LIC. 35434 CHIEF, ENGINEERING SECTION
DATE AUG 13 1969 SERIAL NO. 600

TAX MAP
TOWNSHIP OF WEST CALDWELL
ESSEX COUNTY NEW JERSEY
SCALE 1" = 200' 1931
ALLEN H. SUMMERVILLE
BOROUGH ENGINEER